Public Display - Traffic Calming - Glasmore/Windmill Lands Swords

COMHAIRLE CONTAE FHINE GALL

FINGAL COUNTY COUNCIL

ROAD TRAFFIC ACT 1994 - SECTION 38

TRAFFIC CALMING SCHEME

Glasmore/Windmill Lands, Swords, Co Dublin

Fingal County Council in exercise of the powers conferred on it by Section 38 of the Road Traffic Act 1994 hereby gives notice that it has prepared a Scheme of traffic calming measures at the following location:

Glasmore/Windmill Lands, Swords, Co Dublin

The scheme includes the provision of appropriate road signage and markings where necessary.

Plans and particulars of the Scheme as shown on Drawing No Swords\TC10\01 are available for inspection **from .....** as follows:-

Fingal County Hall, Mon - Fri 9.30am - 4.30pm
Main Street,
Swords,
Co. Dublin.

.....

The proposed schemes can also be viewed on-line on the Fingal County Council website: www.fingalcoco.ie/roads

Representations in relation to the Schemes may be made in writing to: Mr. Martin Sweeney, Administrative Officer, Transportation Department, Fingal County Council, Grove Road, Blanchardstown, Dublin 15 **not later than .....**

Martin Sweeney
Administrative Officer

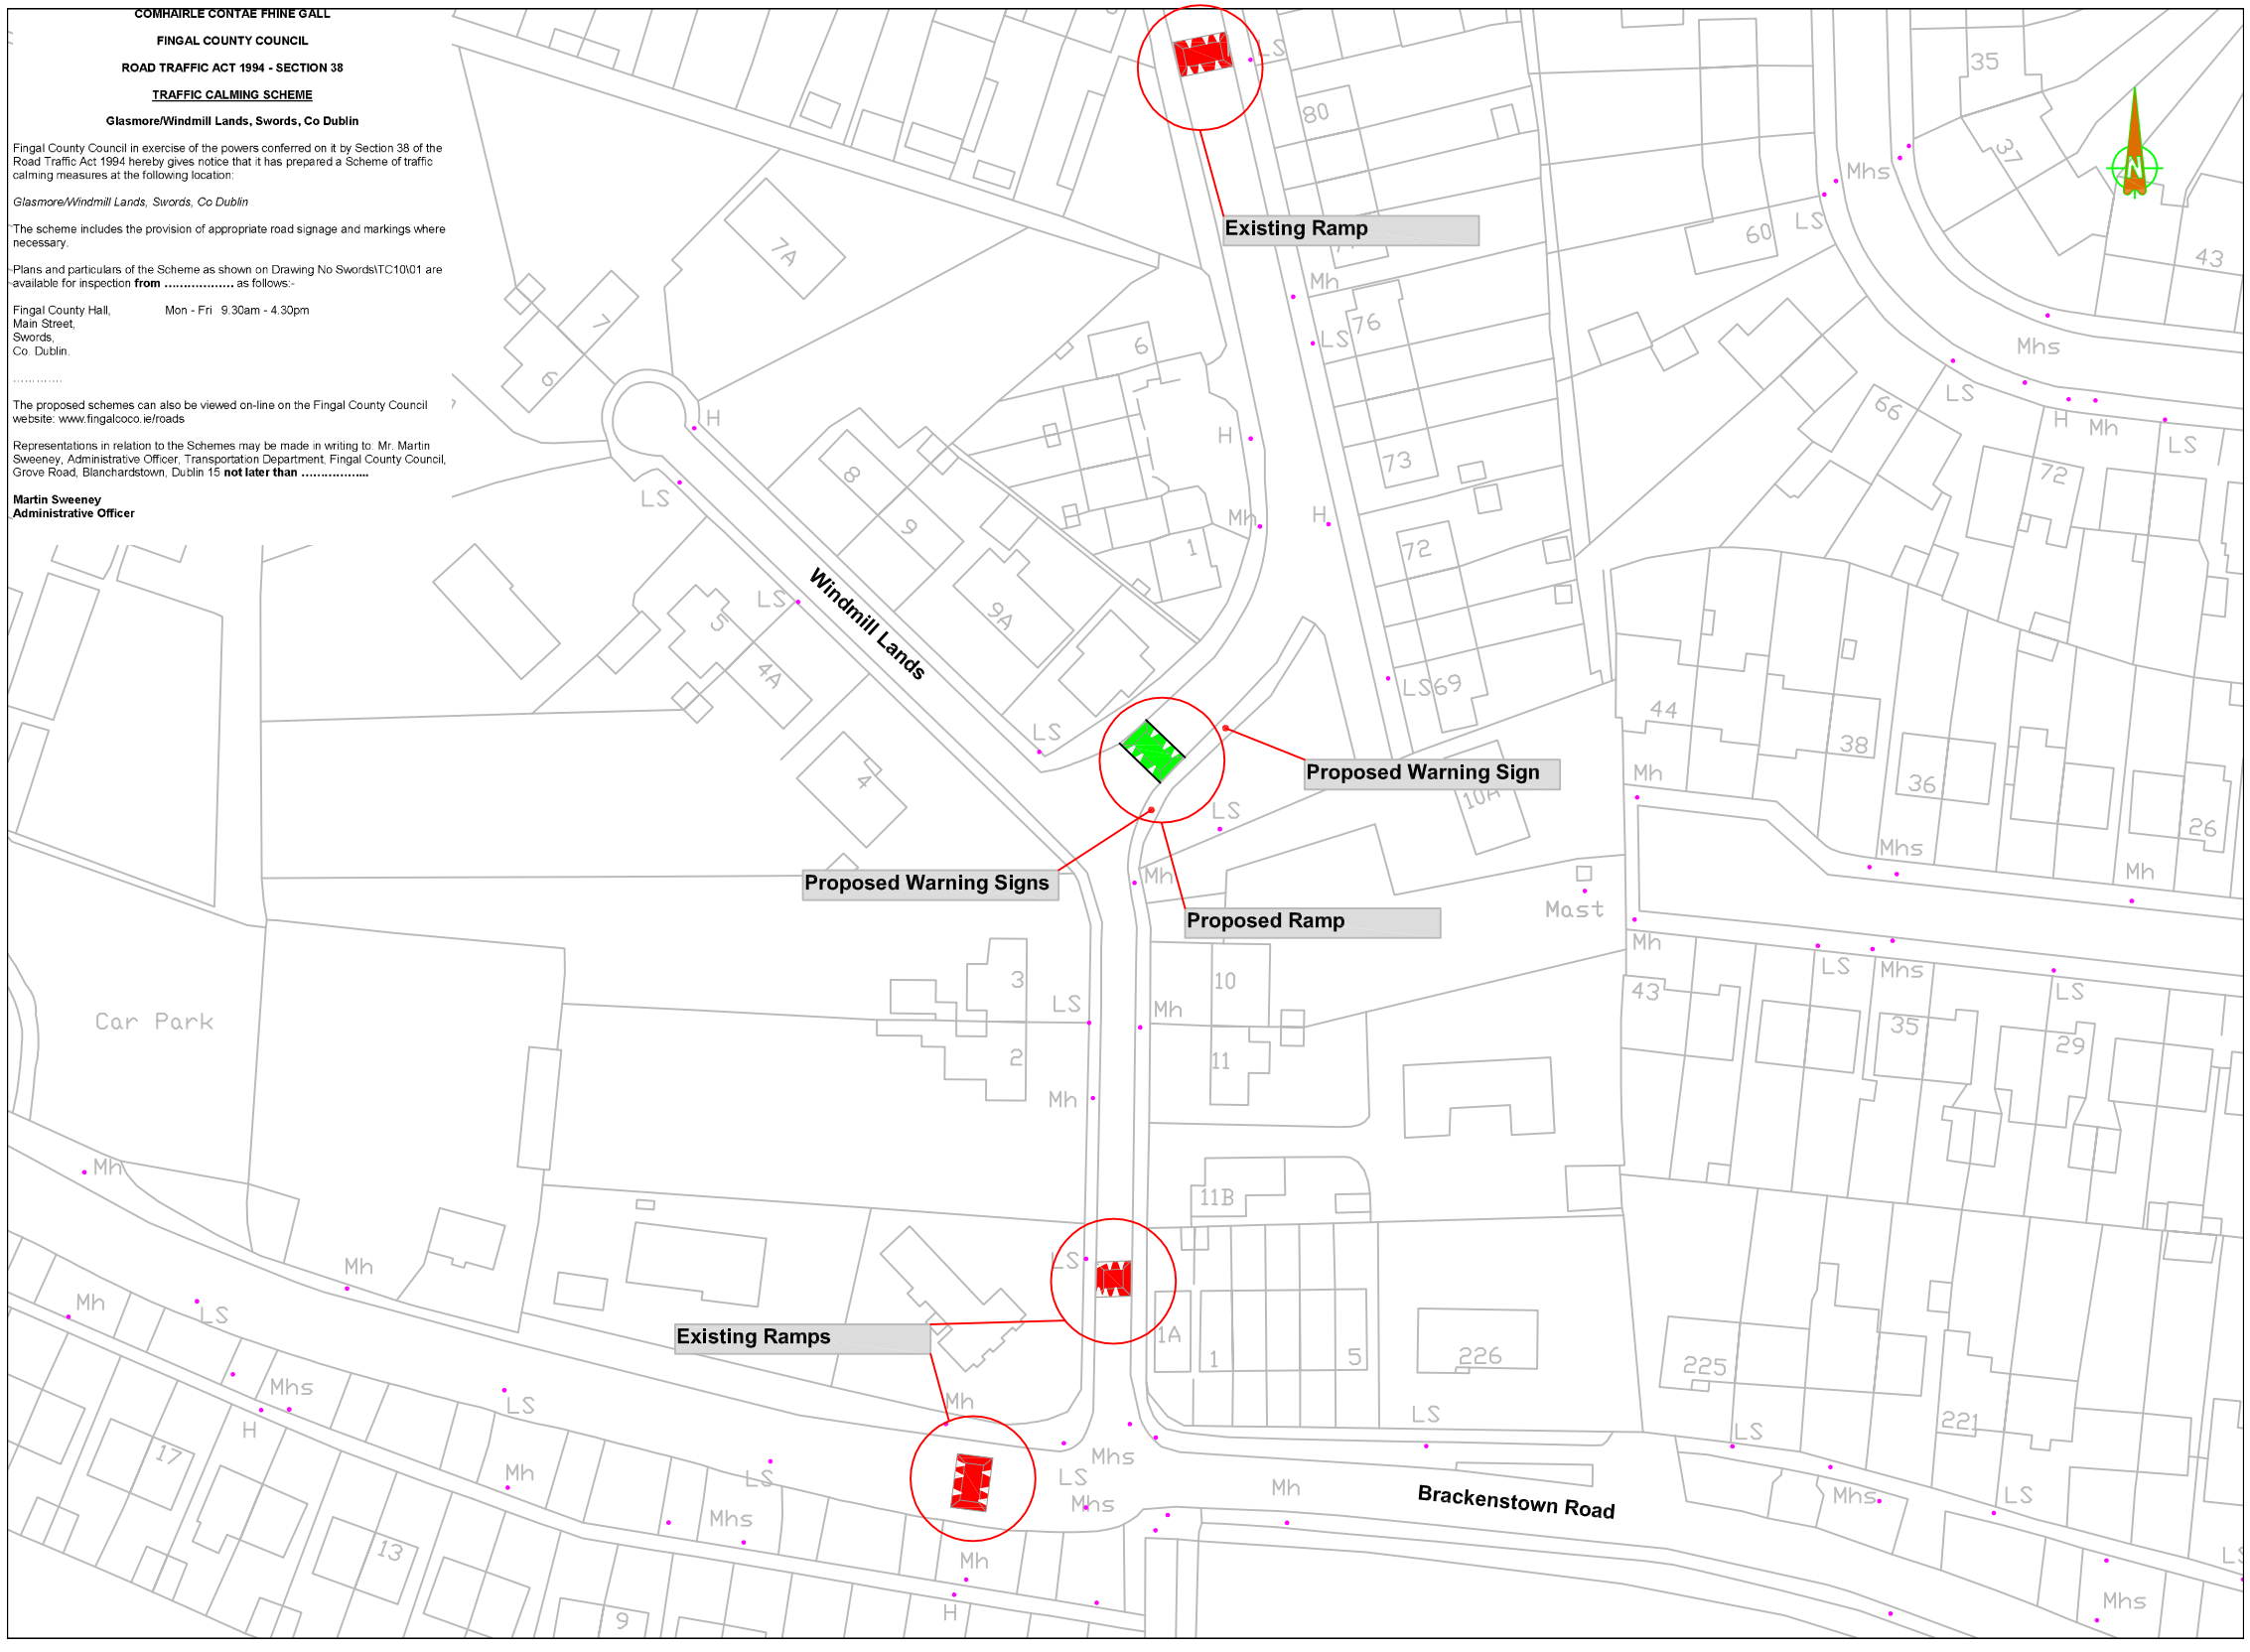

TYPICAL LAYOUT OF RAMPS

TYPICAL FLAT TOP RAMP

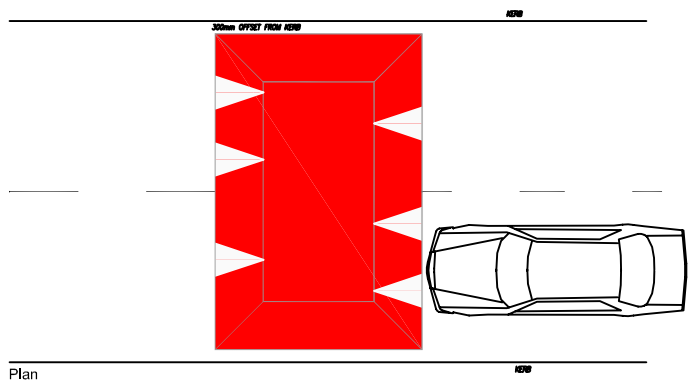

TYPICAL SPEED CUSHION DETAIL

WARNING SIGN LAYOUT

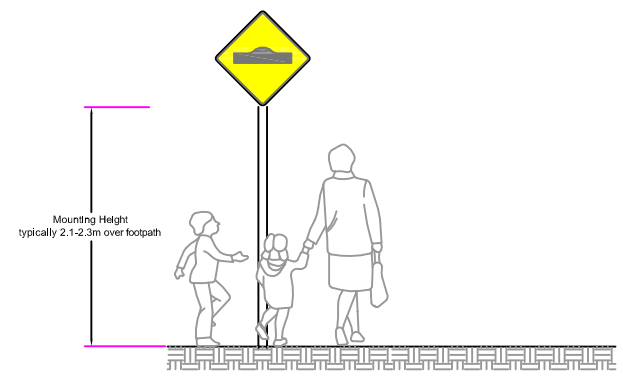

PUBLIC DISPLAY

Fingal County Council
Comhairle Contae Fhine Gall

Fingal County Council
Transportation Department
Traffic Section

Grove Road, Blanchardstown,
Dublin 15

Phone No. 8905000
Fax No. 8905840
Email: traffic@fingalcoco.ie

Michael Lorigan,
Director of Services, Transportation.
Garry O'Brien
Senior Engineer, Transportation.

Title:
PROPOSED TRAFFIC CALMING MEASURES,
Glasmore at Windmill Lands
Swords, Co Dublin

Drawn: DM	Scale: Not to Scale	
Checked: DM	Date: March 2010	
Approved: GOB	Drg. No: Swords\TC10\01	Rev: